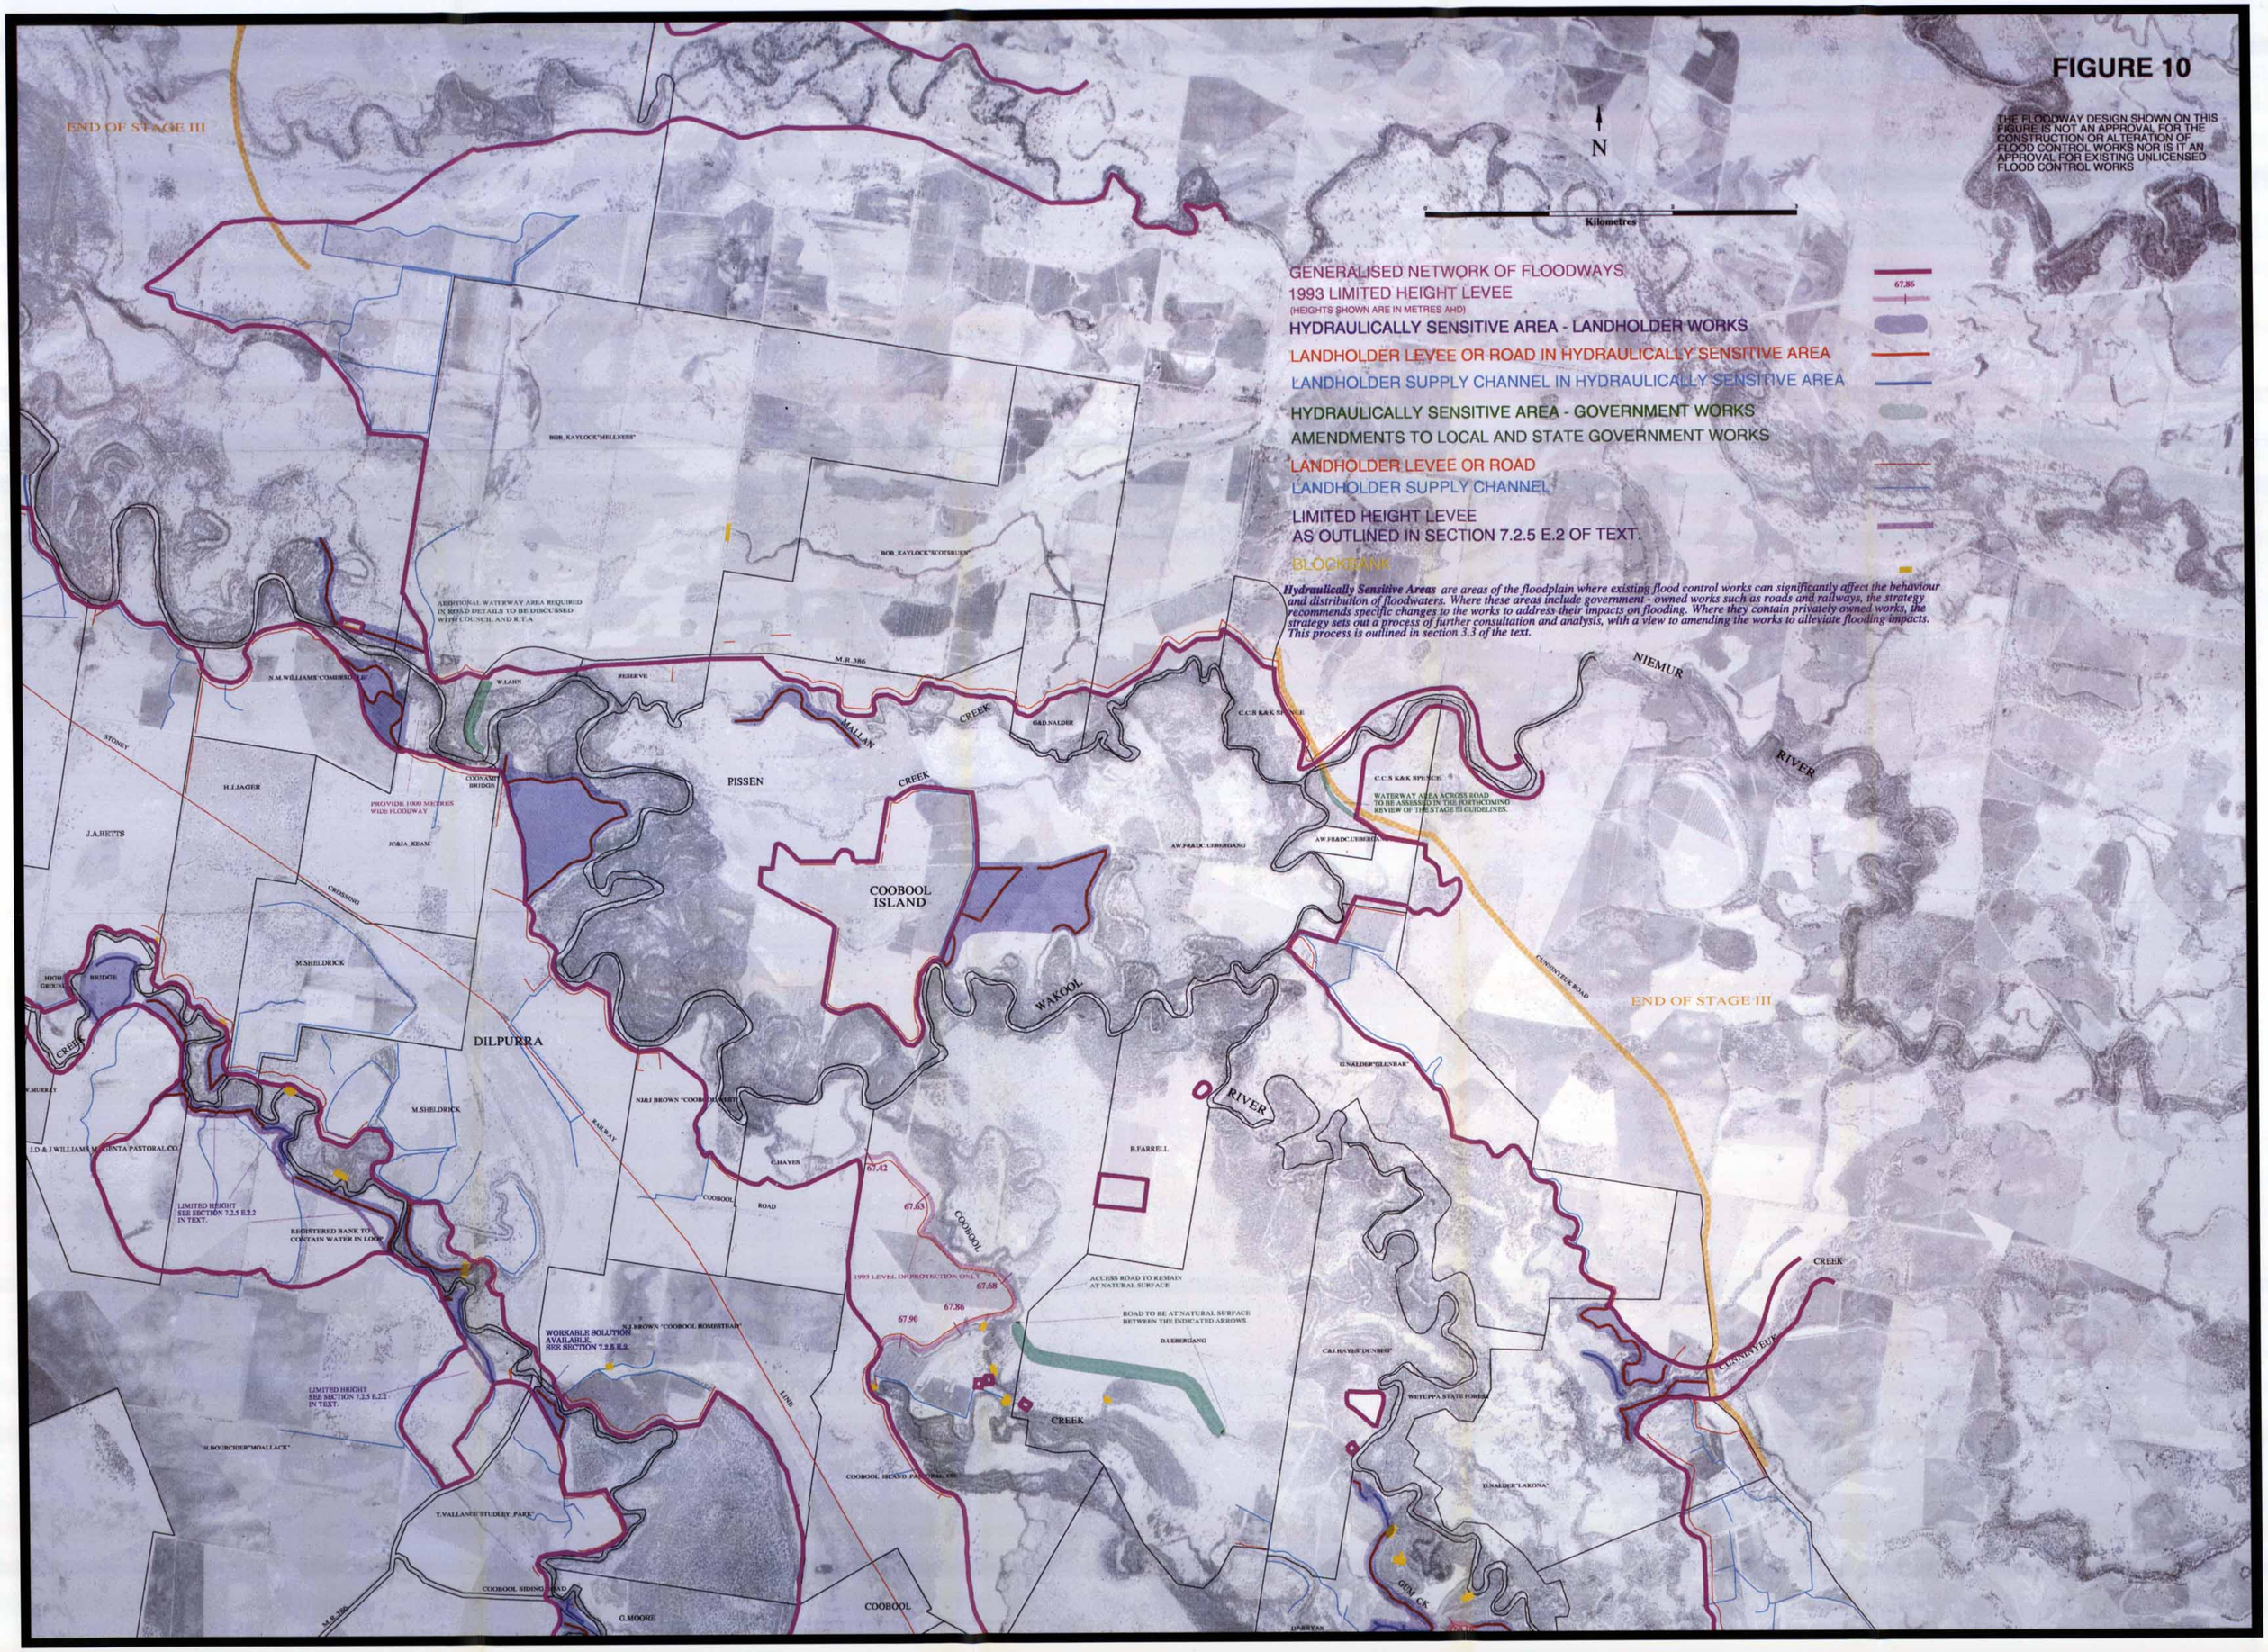
FIGURE 10
THE FLOODWAY DESIGN SHOWN ON THIS FIGURE IS NOT AN APPROVAL FOR THE CONSTRUCTION OR ALTERATION OF FLOOD CONTROL WORKS NOR IS IT AN APPROVAL FOR EXISTING UNLICENSED FLOOD CONTROL WORKS
N
Kilometres
GENERALISED NETWORK OF FLOODWAYS
1993 LIMITED HEIGHT LEVEE
(HEIGHTS SHOWN ARE IN METRES AHD)
HYDRAULICALLY SENSITIVE AREA - LANDHOLDER WORKS
LANDHOLDER LEVEE OR ROAD IN HYDRAULICALLY SENSITIVE AREA
LANDHOLDER SUPPLY CHANNEL IN HYDRAULICALLY SENSITIVE AREA
HYDRAULICALLY SENSITIVE AREA - GOVERNMENT WORKS
AMENDMENTS TO LOCAL AND STATE GOVERNMENT WORKS
LANDHOLDER LEVEE OR ROAD
LANDHOLDER SUPPLY CHANNEL
LIMITED HEIGHT LEVEE
AS OUTLINED IN SECTION 7.2.5 E.2 OF TEXT.
BLOCKBANK
Hydraulically Sensitive Areas are areas of the floodplain where existing flood control works can significantly affect the behaviour and distribution of floodwaters. Where these areas include government - owned works such as roads and railways, the strategy recommends specific changes to the works to address their impacts on flooding. Where they contain privately owned works, the strategy sets out a process of further consultation and analysis, with a view to amending the works to alleviate flooding impacts. This process is outlined in section 3.3 of the text.
END OF STAGE III
END OF STAGE III
NIEMUR
RIVER
WAKOOL
RIVER
COOBOOL ISLAND
PISSEN
DILPURRA
COOBOOL
CREEK
MALLAN
CREEK
CUNNINYEUK
CREEK
GUM CK
M.R.386
BOB_KAYLOCK"MELLNESS"
BOB_KAYLOCK"SCOTSBURN"
ADDITIONAL WATERWAY AREA REQUIRED IN ROAD DETAILS TO BE DISCUSSED WITH COUNCIL AND R.T.A
N.M.WILLIAMS"COMERSOLLE"
W.LAHN
RESERVE
G&D.NALDER
C.C.S K&K SPENCE
WATERWAY AREA ACROSS ROAD TO BE ASSESSED IN THE FORTHCOMING REVIEW OF THE STAGE III GUIDELINES.
AW.FR&DC.UEBERGANG
H.J.JAGER
J.A.BETTS
PROVIDE 1000 METRES WIDE FLOODWAY
JC&JA_KEAM
STONEY
CROSSING
M.SHELDRICK
M.SHELDRICK
RAILWAY
NJ&J BROWN "COOBOOL WEST"
C.HAYES
COOBOOL
ROAD
B.FARRELL
G.NALDER"GLENBAR"
J.D & J WILLIAMS MAGENTA PASTORAL CO.
LIMITED HEIGHT SEE SECTION 7.2.5 E.2.2 IN TEXT.
REGISTERED BANK TO CONTAIN WATER IN LOOP
67.42
67.63
67.68
67.86
67.90
1993 LEVEL OF PROTECTION ONLY
ACCESS ROAD TO REMAIN AT NATURAL SURFACE
ROAD TO BE AT NATURAL SURFACE BETWEEN THE INDICATED ARROWS
D.UEBERGANG
C&J.HAYES"DUNBEG"
WETUPPA STATE FOREST
D.NALDER"LAKONA"
WORKABLE SOLUTION AVAILABLE. SEE SECTION 7.2.5 E.2.
N.J.BROWN "COOBOOL HOMESTEAD"
LIMITED HEIGHT SEE SECTION 7.2.5 E.2.2 IN TEXT.
H.BOURCHIER"MOALLACK"
T.VALLANCE"STUDLEY PARK"
COOBOOL ISLAND PASTORAL CO.
COOBOOL SIDING ROAD
G.MOORE
COOBOOL
D.BRYAN